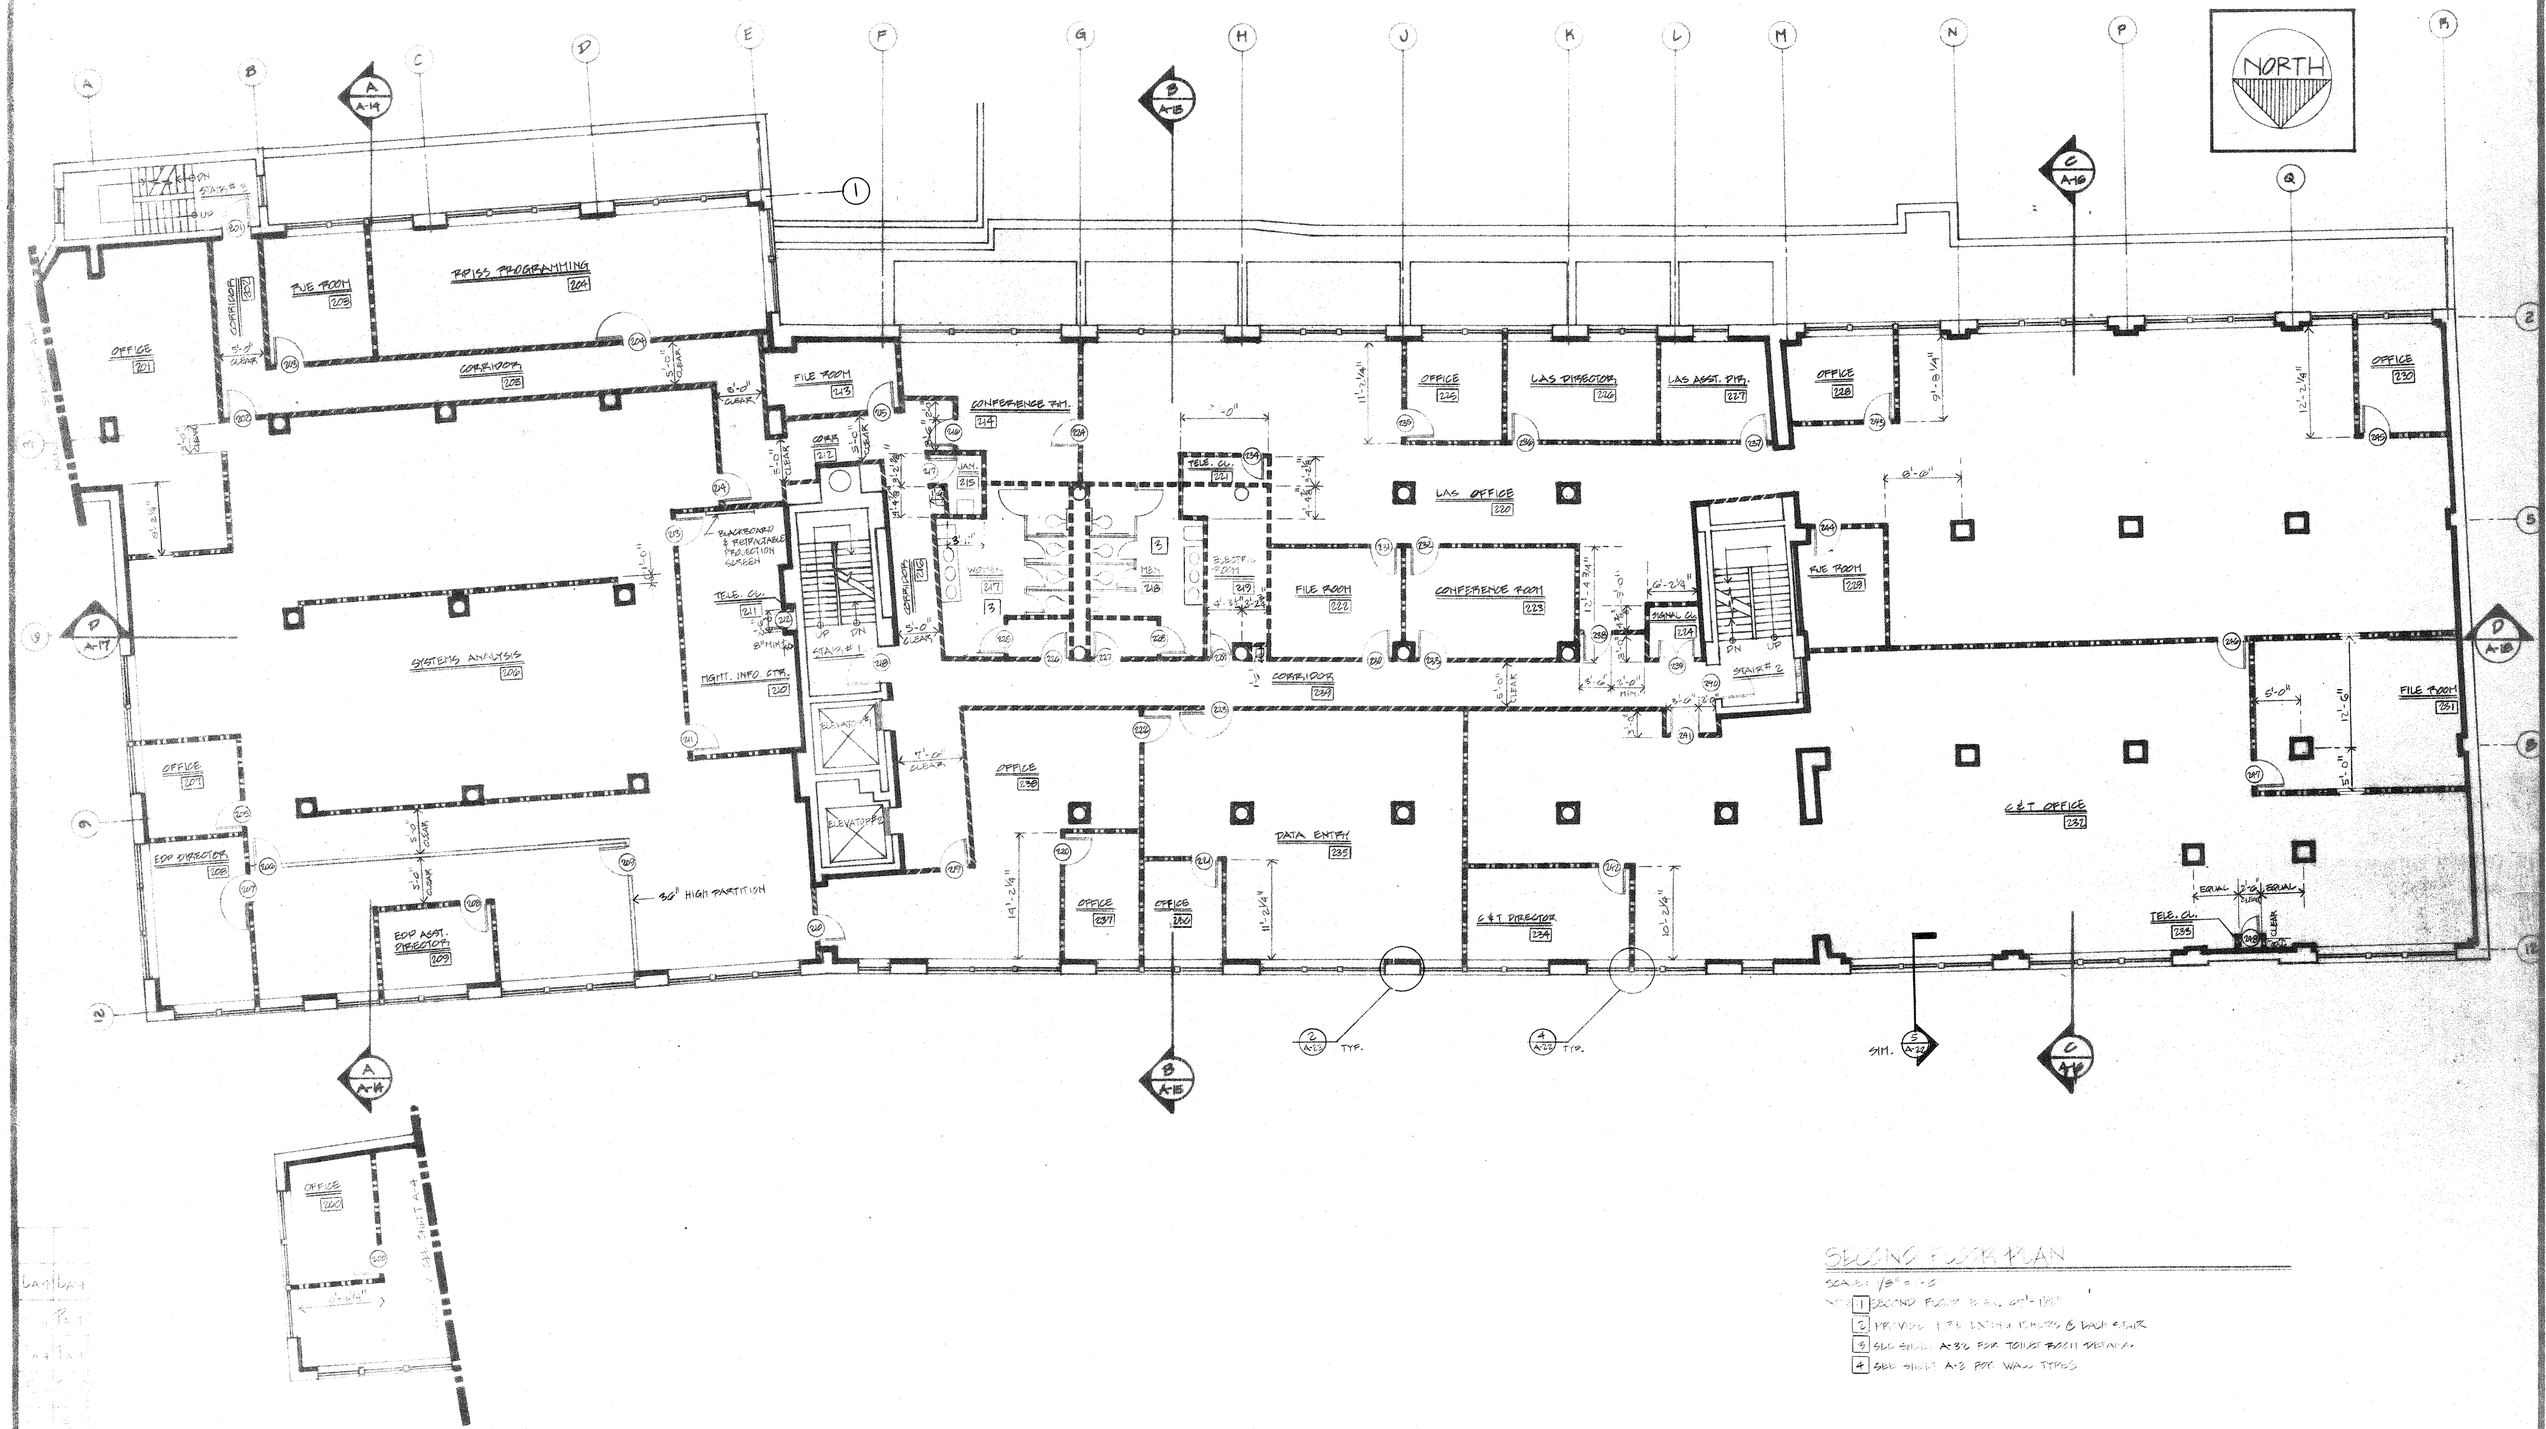

SECOND FLOOR PLAN

SCALE: 1/8" = 1'-0"

NOTE:
1. SECOND FLOOR [illegible]
2. PROVIDE [illegible] EXTINGUISHERS @ EACH STAIR
3. SEE SHEET A-32 FOR TOILET ROOM DETAILS
4. SEE SHEET A-3 FOR WALL TYPES

ARCHITECT GARRY KEARNS ARCHITECT P.C. THE KENMORE SUITE 100 74 NORTH PEARL STREET ALBANY NEW YORK 12207	SCALE	CONSULTANT	SEAL	DEVELOPER	designed by drawn by checked by approved by scale NO NOTED date 11/14/97	THE TIMES UNION PROJECT SHERIDAN AVENUE ALBANY, NEW YORK SECOND FLOOR PLAN	sheet number A-4 FINAL ISSUE drawing number