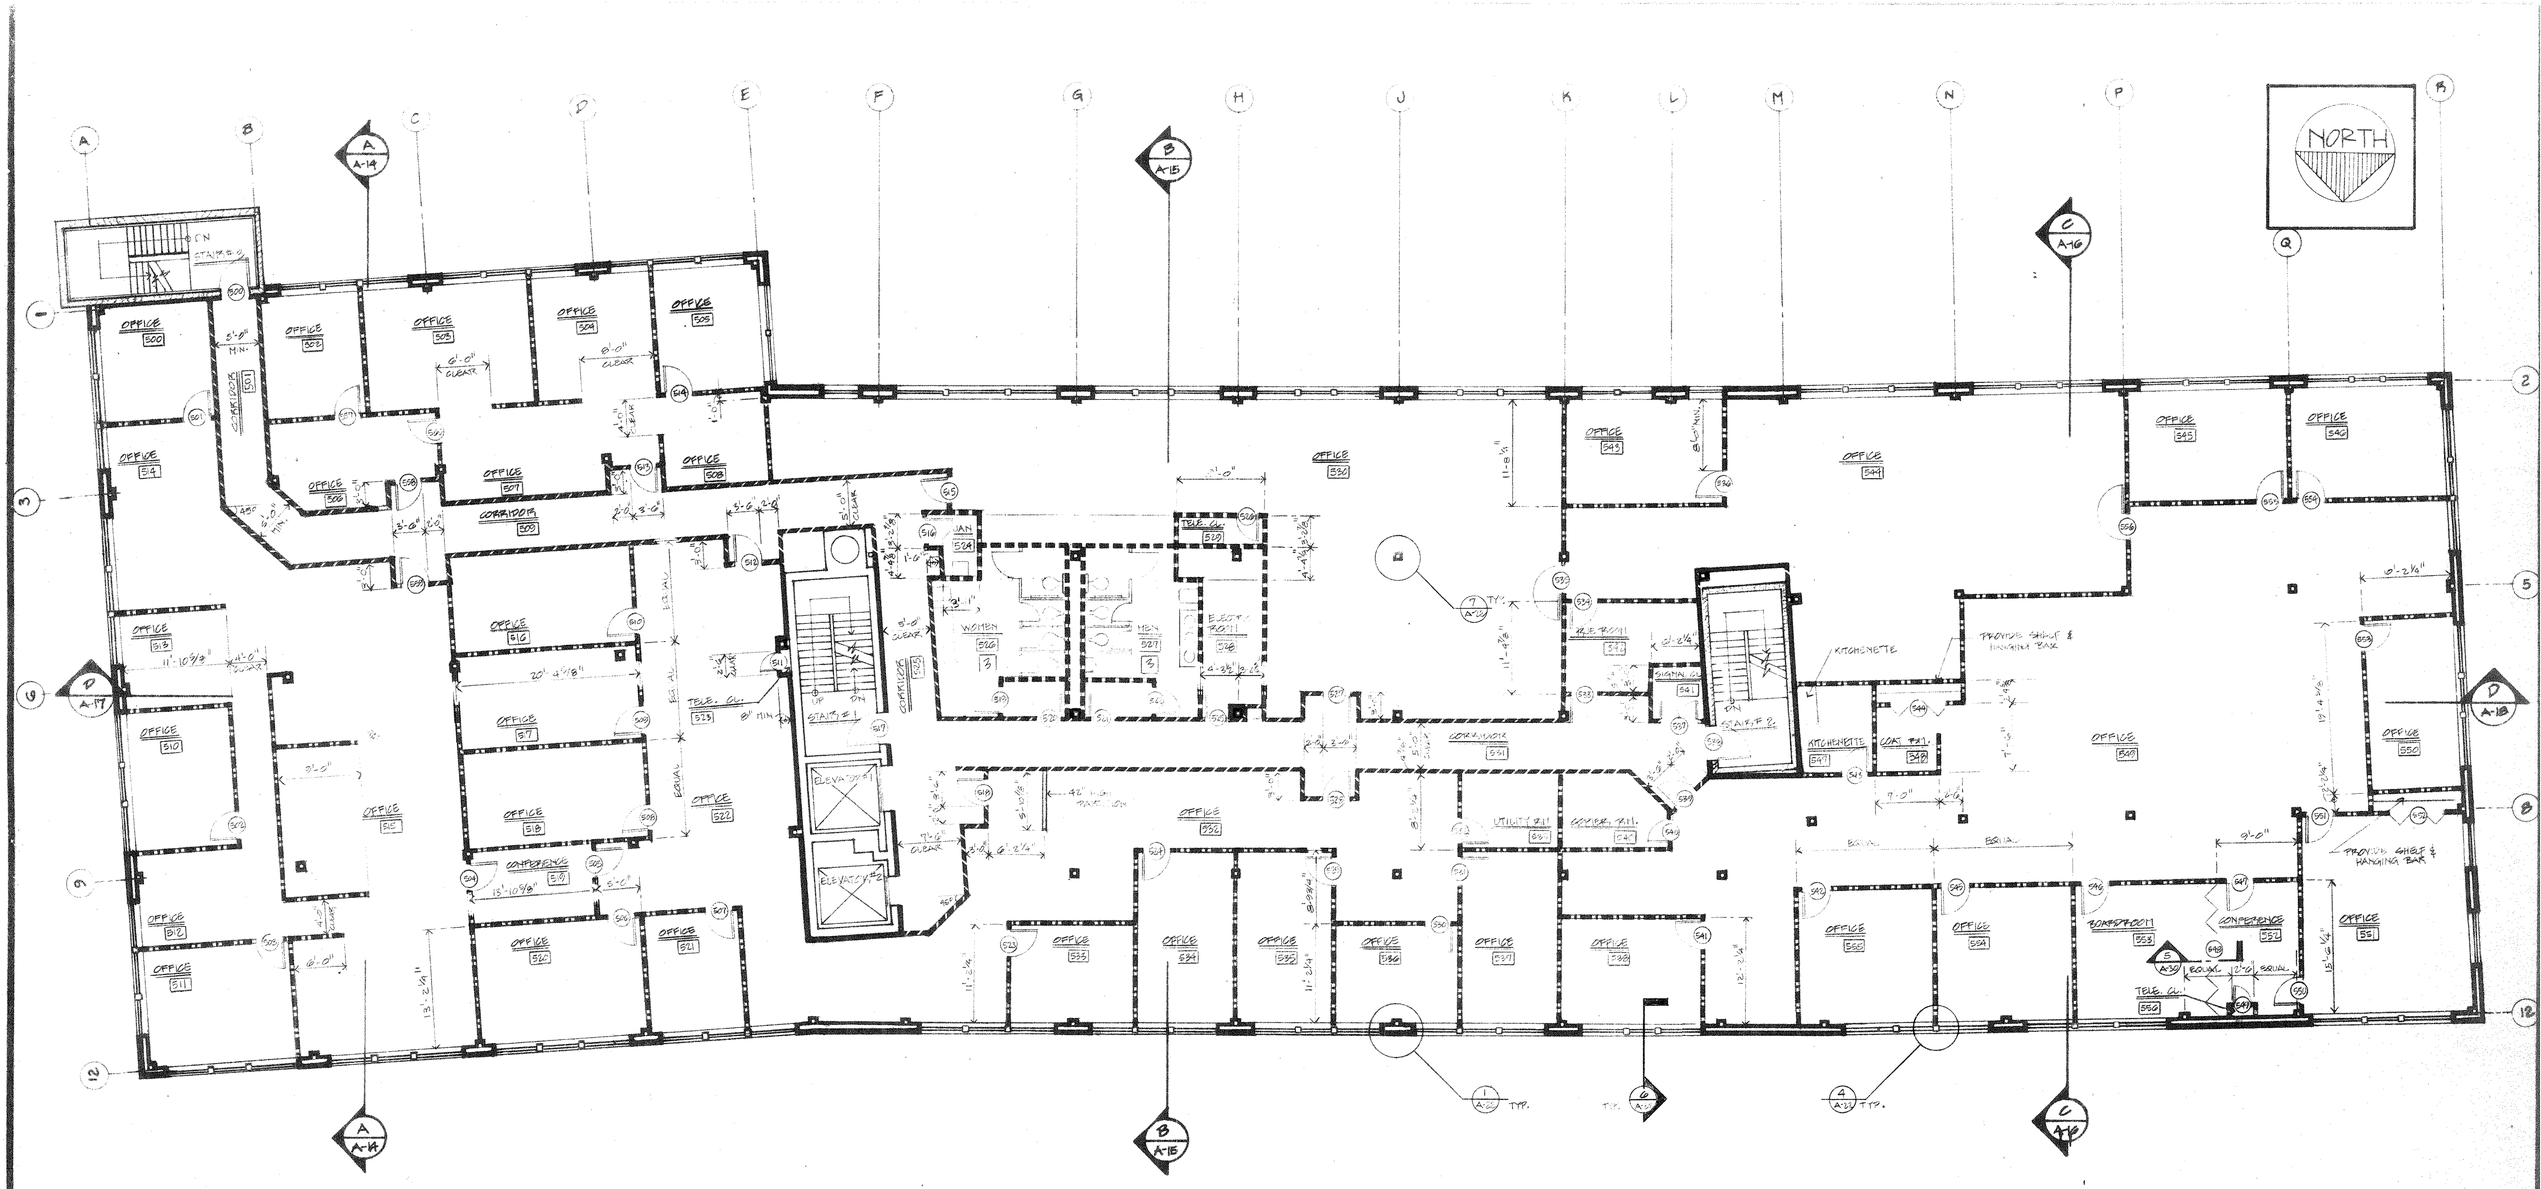

FIFTH FLOOR PLAN

NOTE 1 [illegible] 85'-6"

2 PROVIDE [illegible] HERE & EACH STAIR

3 SEE SHEET A-32 FOR TOILET ROOM DETAILS

4 SEE SHEET A-2 FOR WALL TYPES

drawn by	app'd by	date

ARCHITECT
GARRY KEARNS
ARCHITECT P.C.

THE KENMORE SUITE 100
74 NORTH PEARL STREET
ALBANY NEW YORK 12207

SEAL | CONSULTANT | SEAL | DEVELOPER

checked by
approved by
scale AS NOTED
date 11/14/77

THE TIMES UNION PROJECT

SHERIDAN AVENUE ALBANY, NEW YORK

FIFTH FLOOR PLAN

sheet number
A-7
FINAL ISSUE
drawing number